M. A. R. 57 (Rule 116) No. E 483826

Measurement Book

Serial No. .....

Name of work ..... From ..... To .....

Name of Contractor of nature of Agency.....

Date of commencement of work.....

Date	Full description, etc, of work	Dimensions				Contents	Reference to last Measurement
		Number	Length	Breadth	Depth		
1*	2	3	4	5	6	7	8
	Name of work :- Maintenance of Roads Footpath and providing kerbs in ward No. 13 Mallasandra Shettyhalli Sub Division						
	Work order :- BBMP/EE/DD/WO/173/19-20, Dated :- 01.02.2021						
	Job Code :- 013-20-000121						
	A.S. :- EE/DD/AS/129/20-21						
	T.S. :- EE/D2/TS/99/20-21						
	Est Cost :- Rs. 40.00 Lakhs						
	Name of Contractor :- M/s RG Construction						

ಕಾರ್ಯಪಾಲಕ ಅಭಿಯಂತರರು
ಬೃಹತ್ ಬೆಂಗಳೂರು ಮಹಾನಗರ ಪಾಲಿಕೆ
ಪಿ.ಎಂ. ರಸ್ತೆ, ರವೀಂದ್ರನಗರ, ಬೆಂಗಳೂರು

Scanned by CamScanner

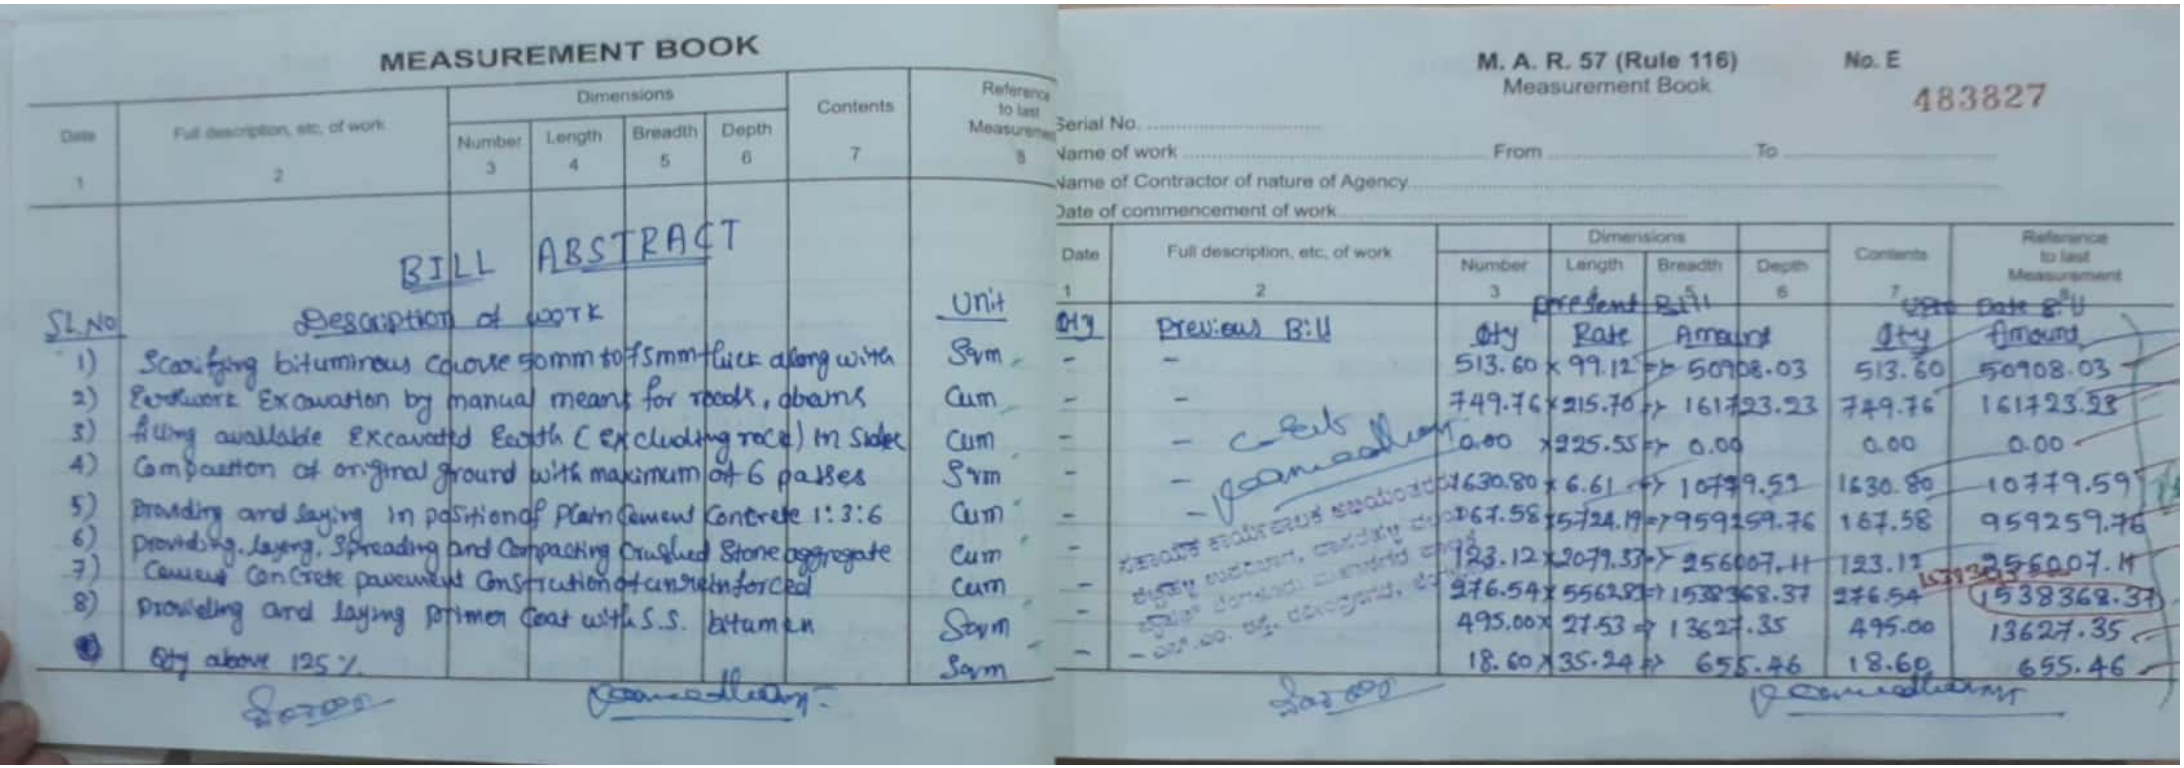

MEASUREMENT BOOK

Date	Full description, etc. of work	Dimensions				Contents	Reference to last Measurement
		Number	Length	Breadth	Depth		
1	2	3	4	5	6	7	8
	BILL ABSTRACT						
Sl.No	Description of work						Unit
1)	Scarifying bituminous course 50mm to 75mm thick along with						Sqm
2)	Earthwork Excavation by manual means for roads, drains						Cum
3)	filling available Excavated Earth (Excluding rock) in Sides						Cum
4)	Compaction of original ground with maximum of 6 passes						Sqm
5)	Providing and laying in position of Plain Cement Concrete 1:3:6						Cum
6)	Providing, laying, Spreading and Compacting Crushed Stone aggregate						Cum
7)	Cement Concrete pavement Construction of cm reinforced						Cum
8)	Providing and laying primer Coat with S.S. bitumen						Sqm
9)	Qty above 125%						Sqm

M. A. R. 57 (Rule 116) No. E
Measurement Book 483827

Serial No. .....
Name of work ..... From ..... To .....
Name of Contractor of nature of Agency .....
Date of commencement of work .....

Date	Full description, etc. of work	Dimensions				Contents	Reference to last Measurement
		Number	Length	Breadth	Depth		
1	2	3	present Bill	5	6	7	Date of Bill
Qty	Previous Bill	Qty	Rate	Amount		Qty	Amount
-	-	513.60	x 99.12	=> 50908.03		513.60	50908.03
-	-	749.76	x 215.76	=> 161723.23		749.76	161723.23
-	-	0.00	x 225.55	=> 0.00		0.00	0.00
-	-	1630.80	x 6.61	=> 10779.59		1630.80	10779.59
-	-	167.58	x 5724.19	=> 959259.76		167.58	959259.76
-	-	123.12	x 2079.33	=> 256007.11		123.12	256007.11
-	-	276.54	x 5562.81	=> 1538368.37		276.54	1538368.37
-	-	495.00	x 27.53	=> 13627.35		495.00	13627.35
-	-	18.60	x 35.24	=> 655.46		18.60	655.46

Scanned by CamScanner

MEASUREMENT BOOK

Date	Full description, etc, of work	Dimensions				Contents	Reference to last Measurement
		Number	Length	Breadth	Depth		
1	2	3	4	5	6	7	8
	BILL ABSTRACT						
	Description of work						Unit
S.NO 9)	Providing and laying dense graded bituminous macadam Qty above 125%						Cum
							Cum
10)	Cleaning the existing black topped surface with brooms						Sqm
11)	providing and applying tack coat using 80/100 grade						Sqm
12)	Providing and laying bituminous Concrete using crushed						Cum
15)	Providing and fixing precast RCC Cover slab of 100mm						Sqm
14)	Loading and unloading of Stone Boulder / Stone aggregates						Cum
15)	Cost of Haulage Excluding Loading and unloading						Cum
	Certificate:						
	1. The work executed by the contractor is found satisfactorily						
	2. there is no department issues for this work						

Passed

Audited and admitted for Rs. 41,49,818=00
Passed by Chief Engineer Rs. 37,85,514=00
Thirty Seven Lacks eighteen thousand five hundred and fourteen only
Rs. 3,73,304=00

M. A. R. 57 (Rule 116) No. E
Measurement Book 483828

Serial No. ..... From ..... To .....
Name of Work .....
Name of Contractor or nature of Agency .....
Date of commencement of work .....
Date of completion .....

Date	Full description, etc, of work	Dimensions				Contents	Reference to last Measurement
		Number	Length	Breadth	Depth		
1	Previous Bill	3	Present Bill		6	7	upto Date Bill
Qty	Amount	Qty	Rate	Amount		Qty	Amount
-	-	24.75	x 5950.54	=> 147275.87		24.75	147275.87
-	-	0.93	x 7577.22	=> 7046.81		0.93	7046.81
-	-	1106.10	x 5.51	=> 6094.61		1106.10	6094.61
-	-	1106.10	x 13.22	=> 14622.64		1106.10	14622.64
-	-	33.18	x 7025.45	=> 233104.43		33.18	233104.43
-	-	180.00	x 1677.91	=> 302088.20		180.00	302088.20
-	-	83.79	x 83.12	=> 2808.62		33.79	2808.62
-	-	33.79	x 26.60	=> 898.81		33.77	898.81
		3705195=00		Rs. 3705251.17			Rs. 3705251.17
	Sub Total	444623=00		Rs. 444630.14			Rs. 444630.14
	GST Charges 12%			Rs. 4149881.31			Rs. 4149881.31
	Grand Total	41,49,818=00					

for 2.9.21

29/07/2024

Scanned by CamScanner

MEASUREMENT BOOK

Date	Full description, etc, of work	Dimensions				Contents	Reference to last Measurement
		Number	Length	Breadth	Depth		
1	CERTIFICATE	3	4	5	6	7	8

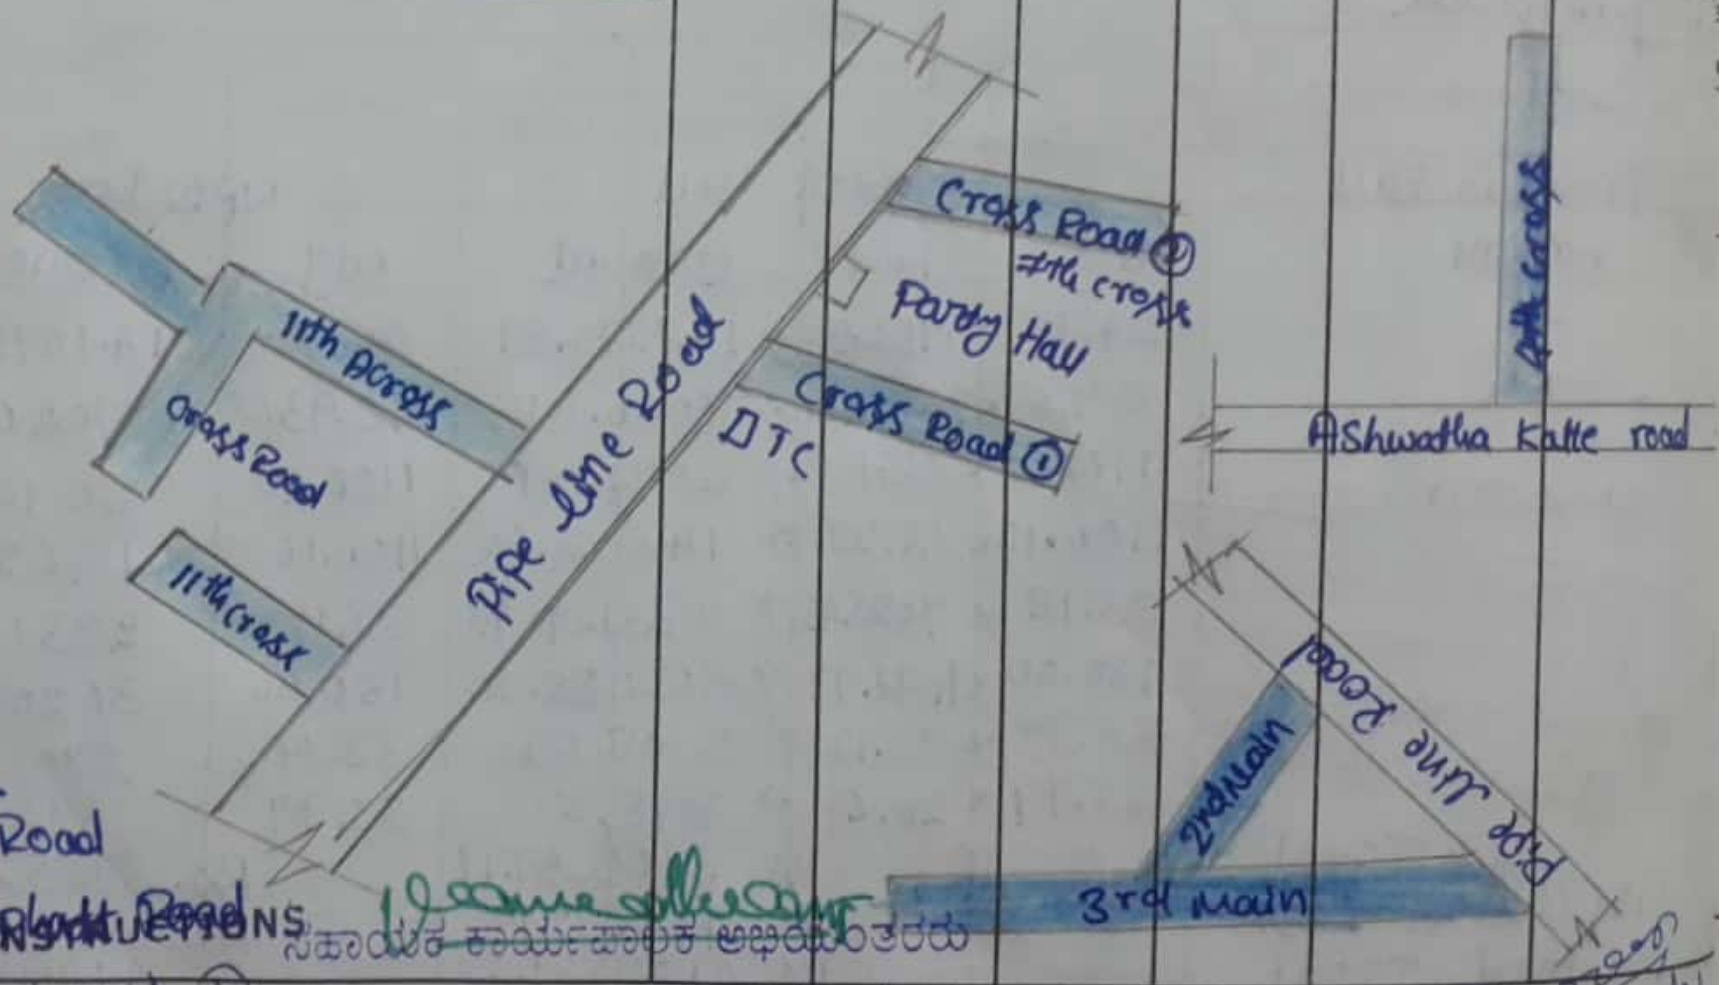

Index

- CC Road
- Asphalt Road

FOR CONSTRUCTIONS

Proprietor

ಸಹಾಯಕ ಕಾರ್ಯಪಾಲಕ ಅಭಿಯಂತರರು
ಶೆಟ್ಟಿಹಳ್ಳಿ ಉಪವಿಭಾಗ, ದಾಸರಹಳ್ಳಿ ವಲಯ
ಬೃಹತ್ ಬೆಂಗಳೂರು ಮಹಾನಗರ ಪಾಲಿಕೆ.
ಎಸ್.ಎಂ. ರಸ್ತೆ, ರವೀಂದ್ರನಗರ, ಬೆಂಗಳೂರು.

27/3/24

Scanned by CamScanner